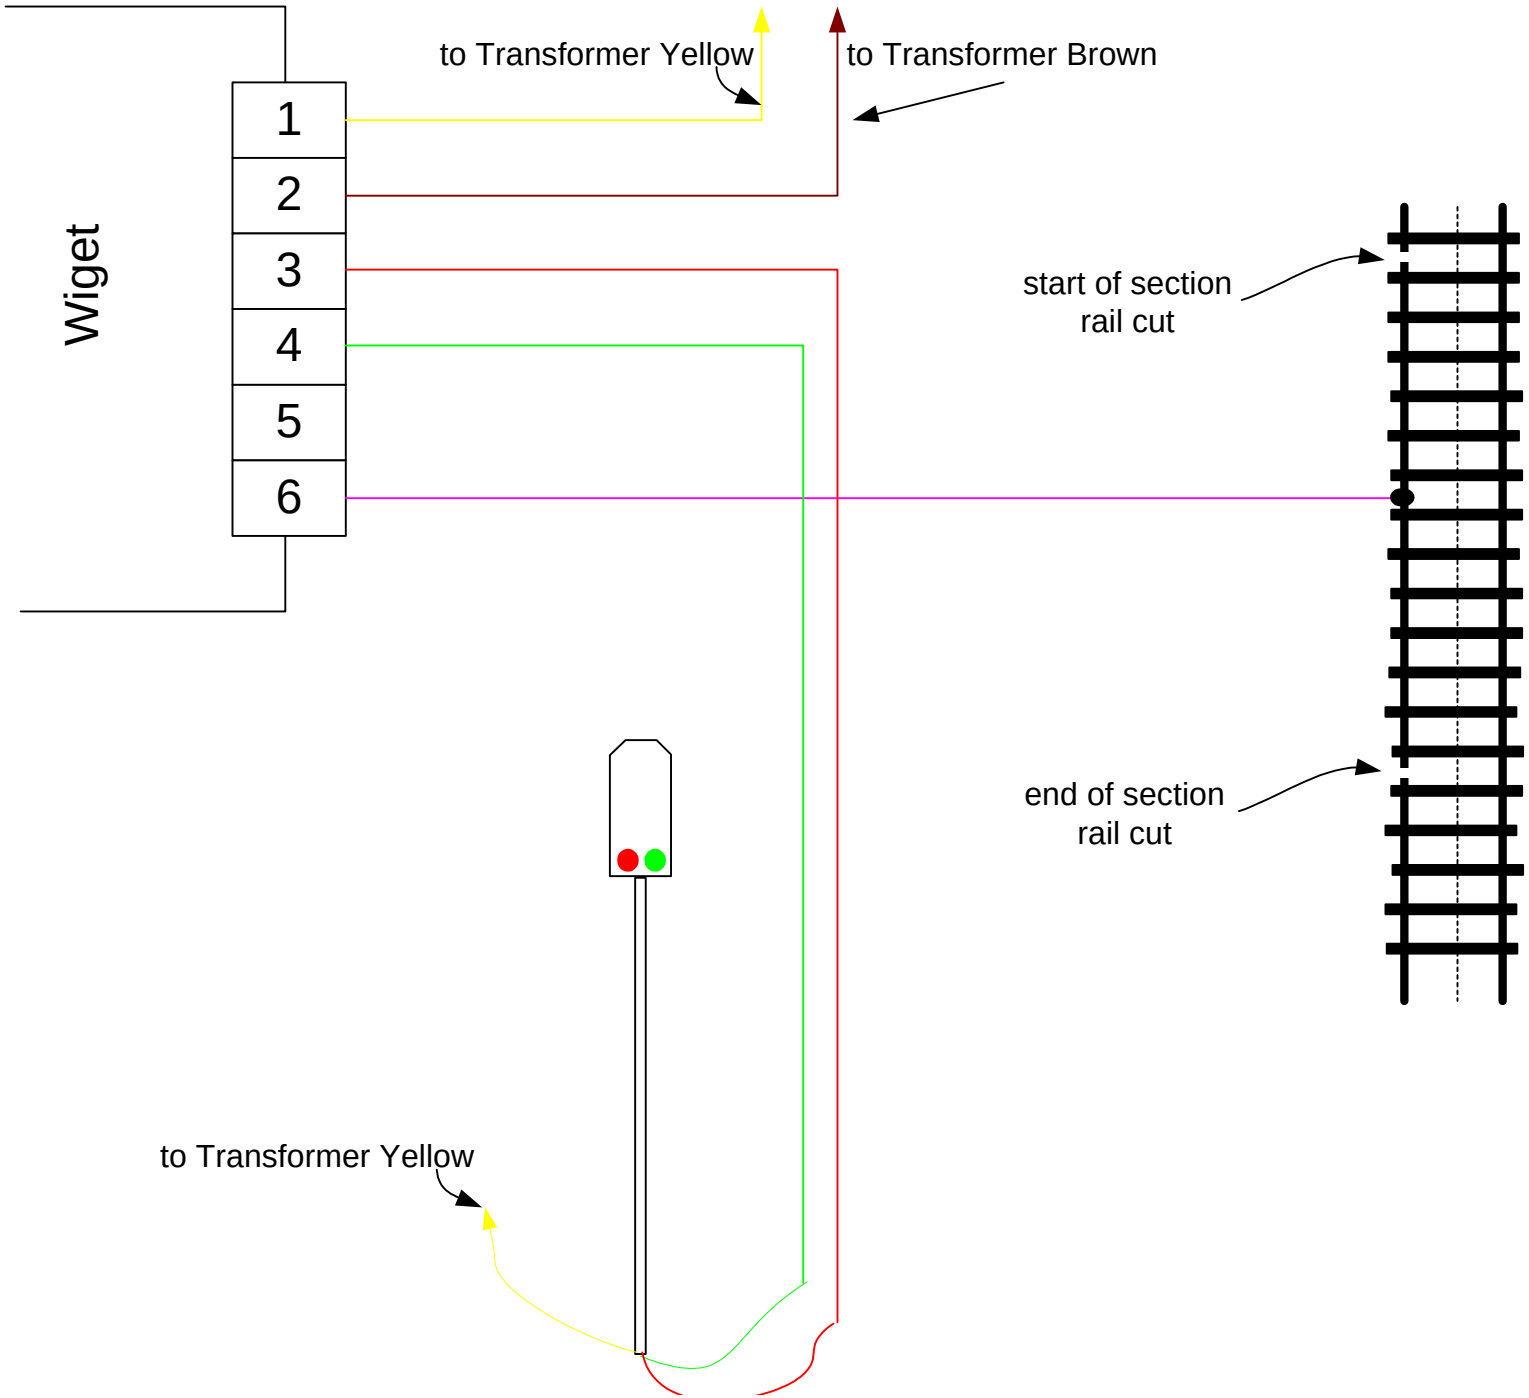
to Transformer Yellow
to Transformer Brown
Wiget
1
2
3
4
5
6
start of section
rail cut
end of section
rail cut
to Transformer Yellow